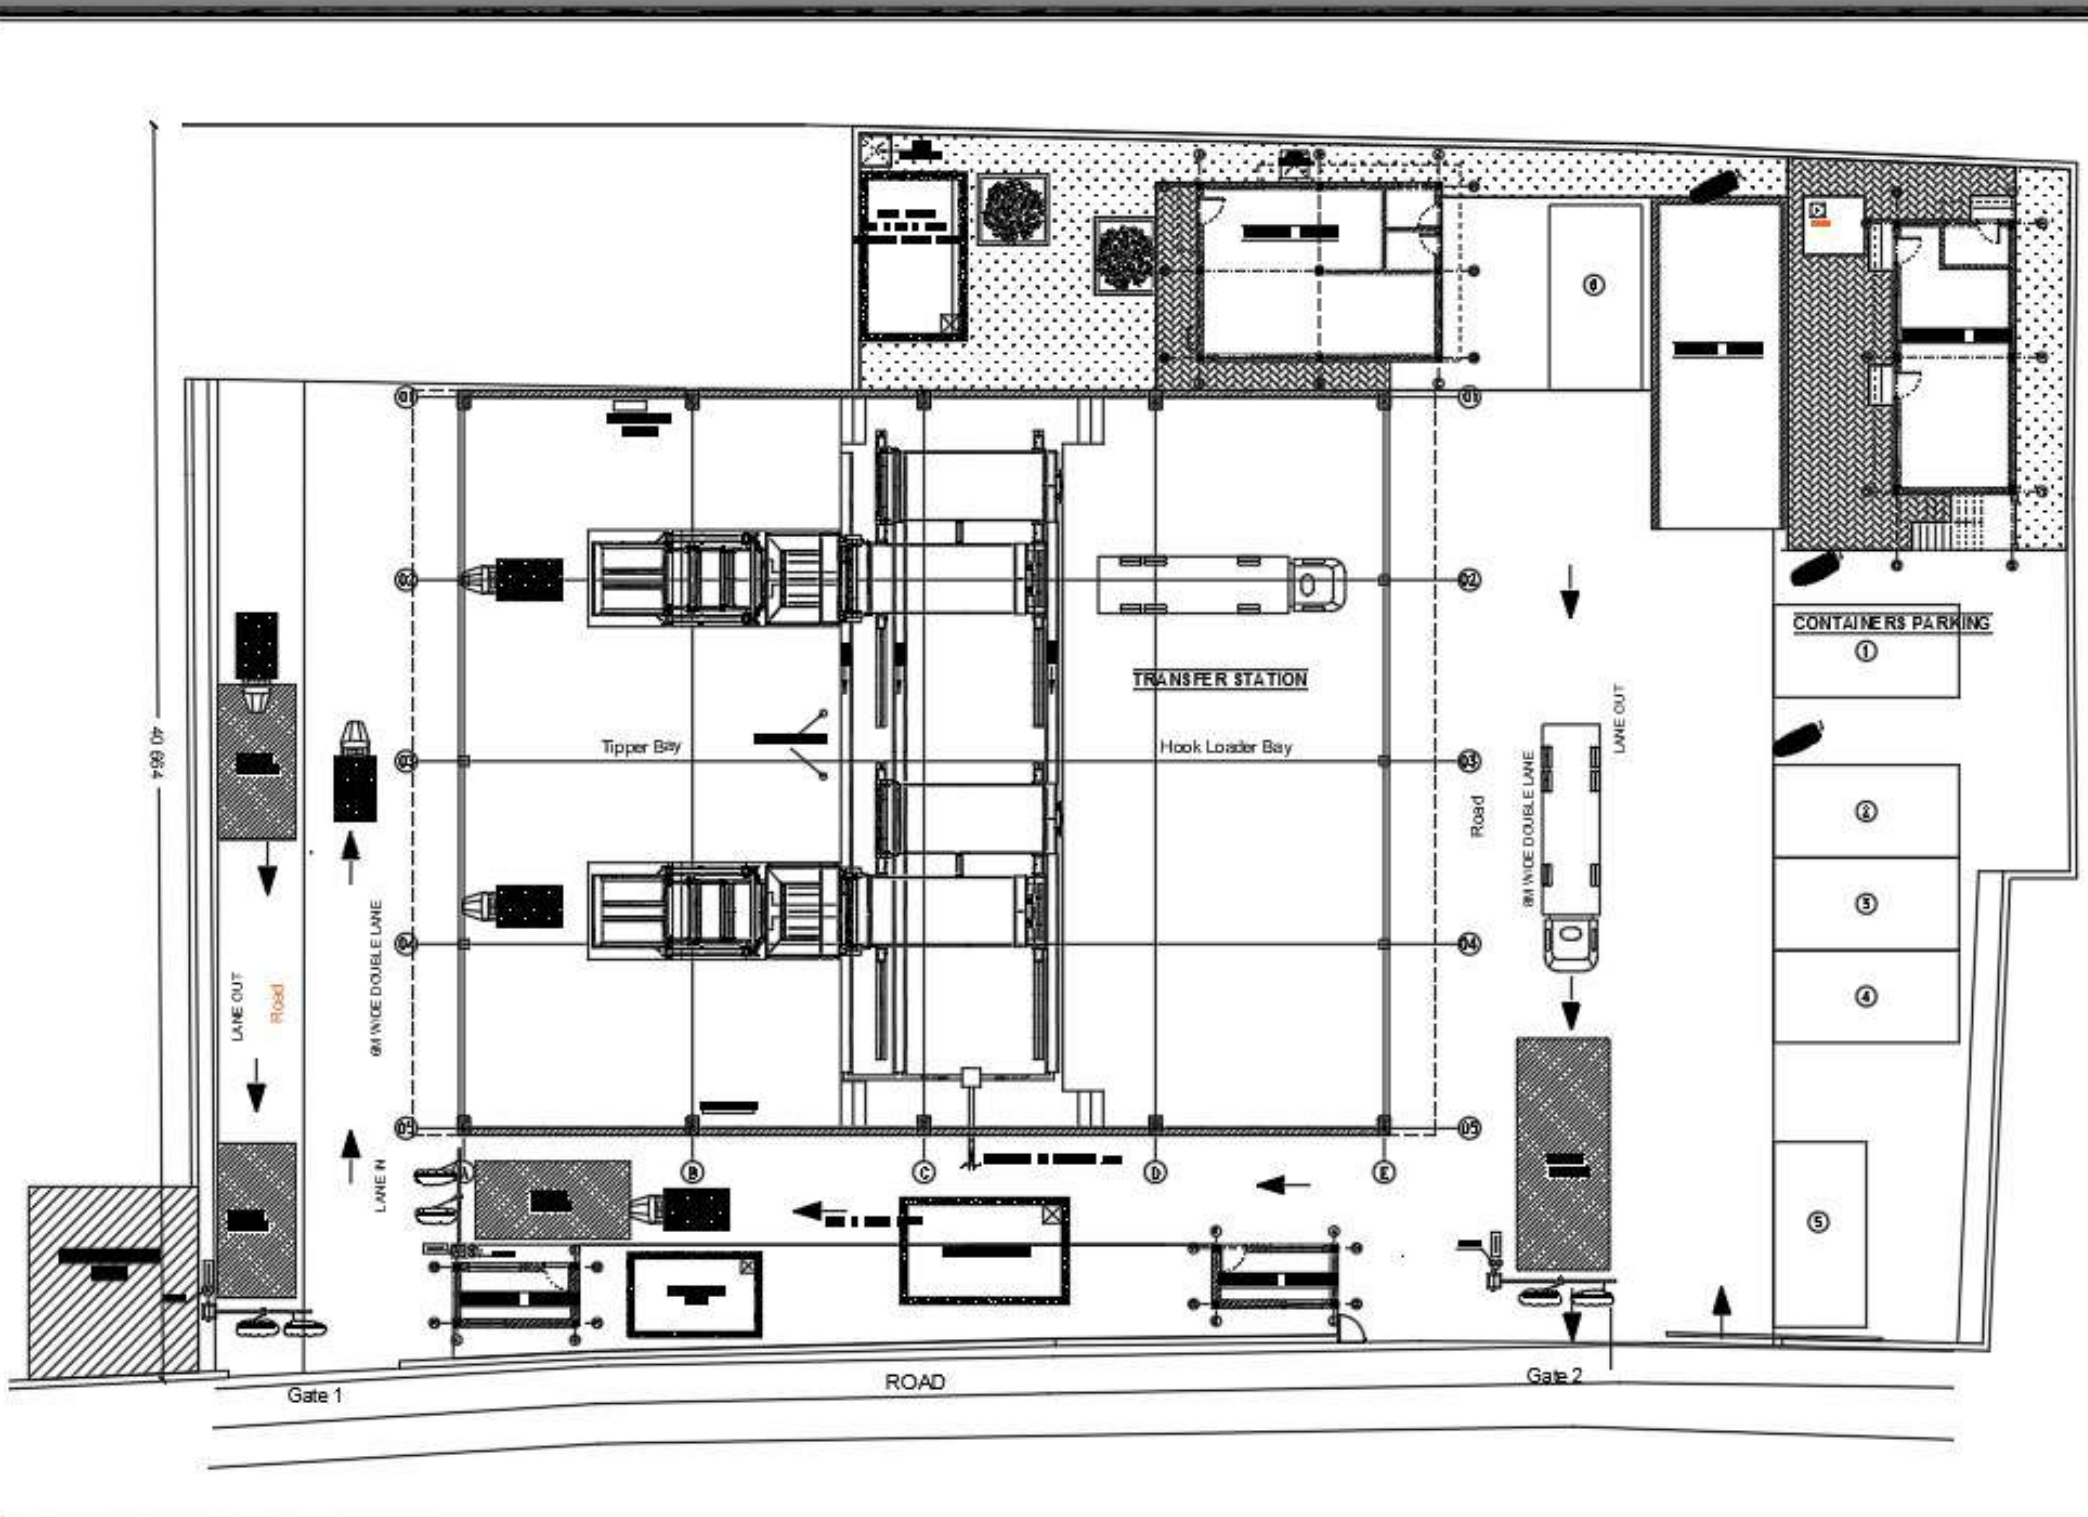
40.664
TRANSFER STATION
Tipper Bay
Hook Loader Bay
CONTAINERS PARKING
Road
LANE OUT
6M WIDE DOUBLE LANE
LANE IN
Gate 1
ROAD
Gate 2

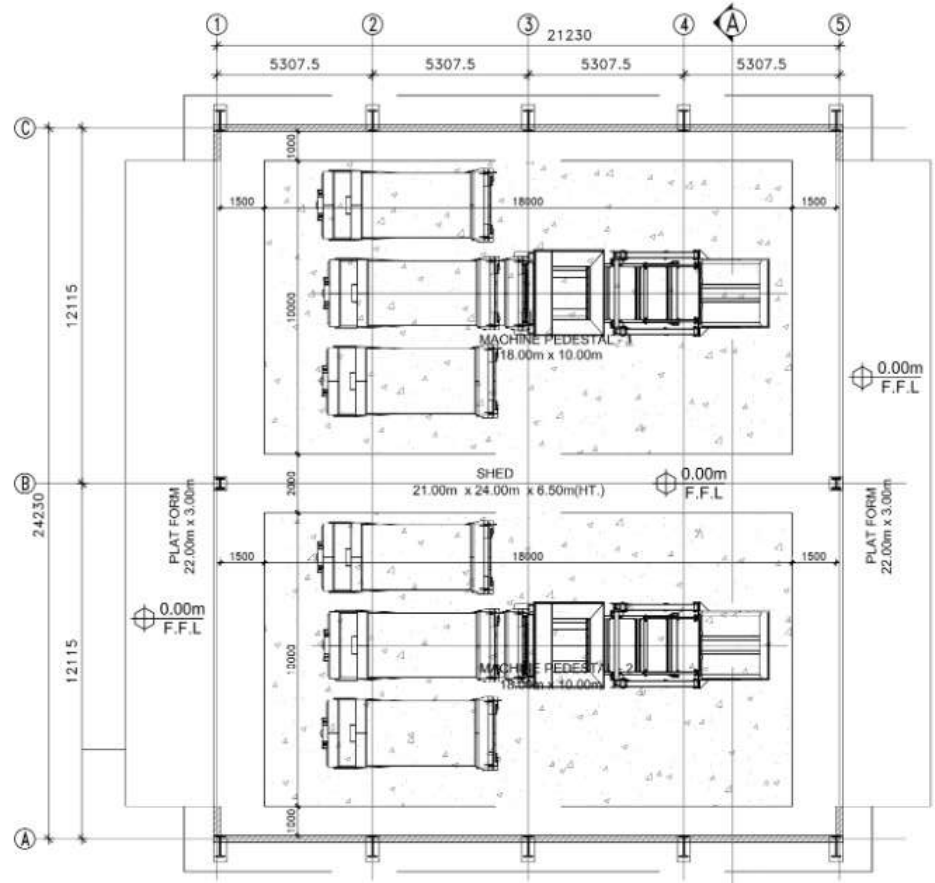

FLOOR PLAN

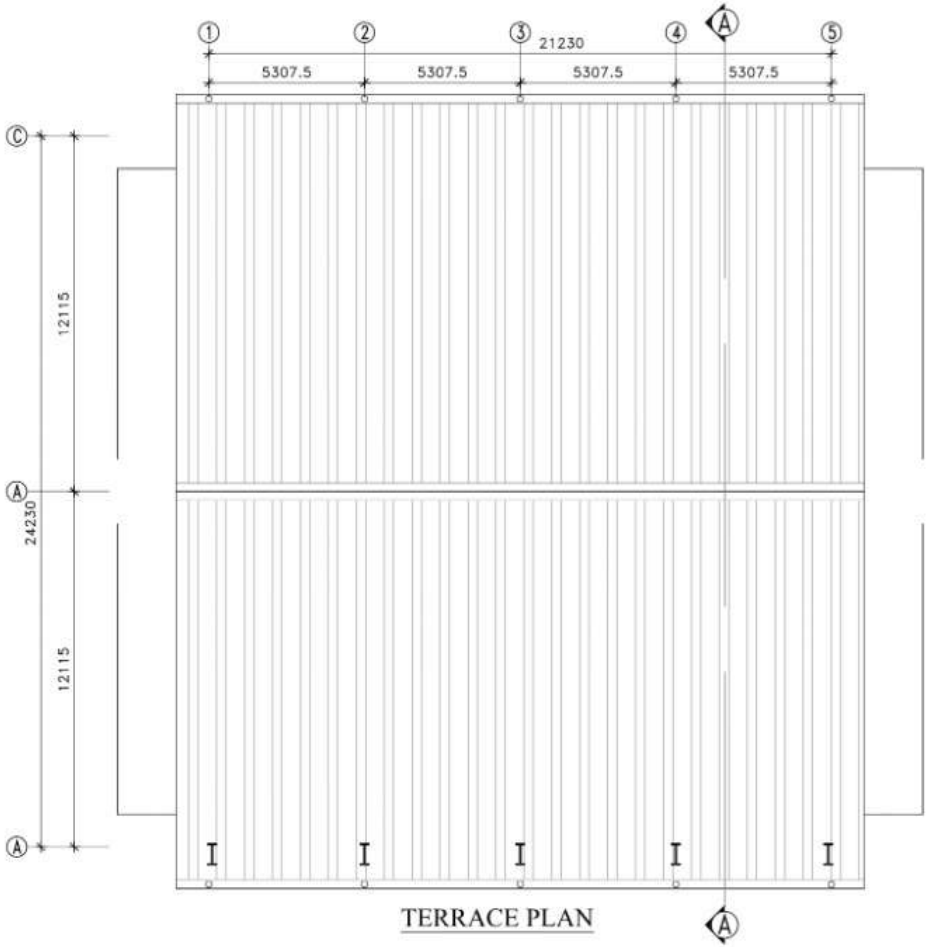

TERRACE PLAN

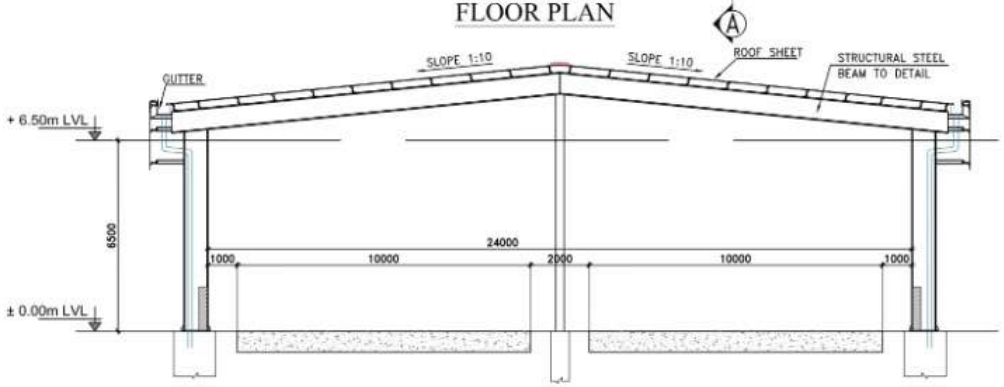

SECTION - A

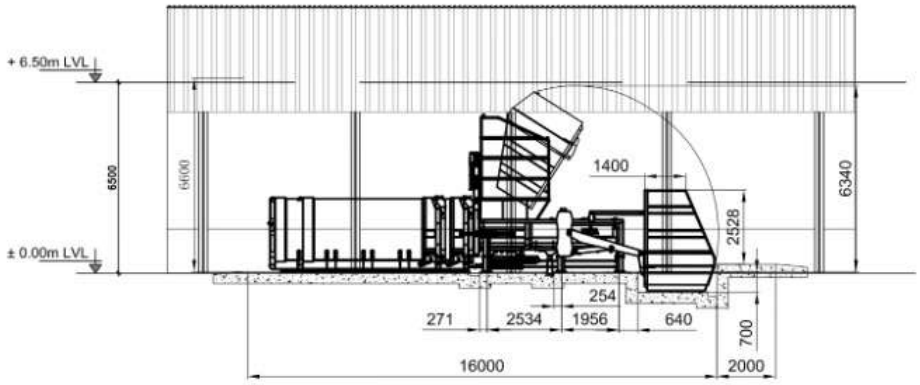

SIDE ELEVATION